DO NOT SCALE

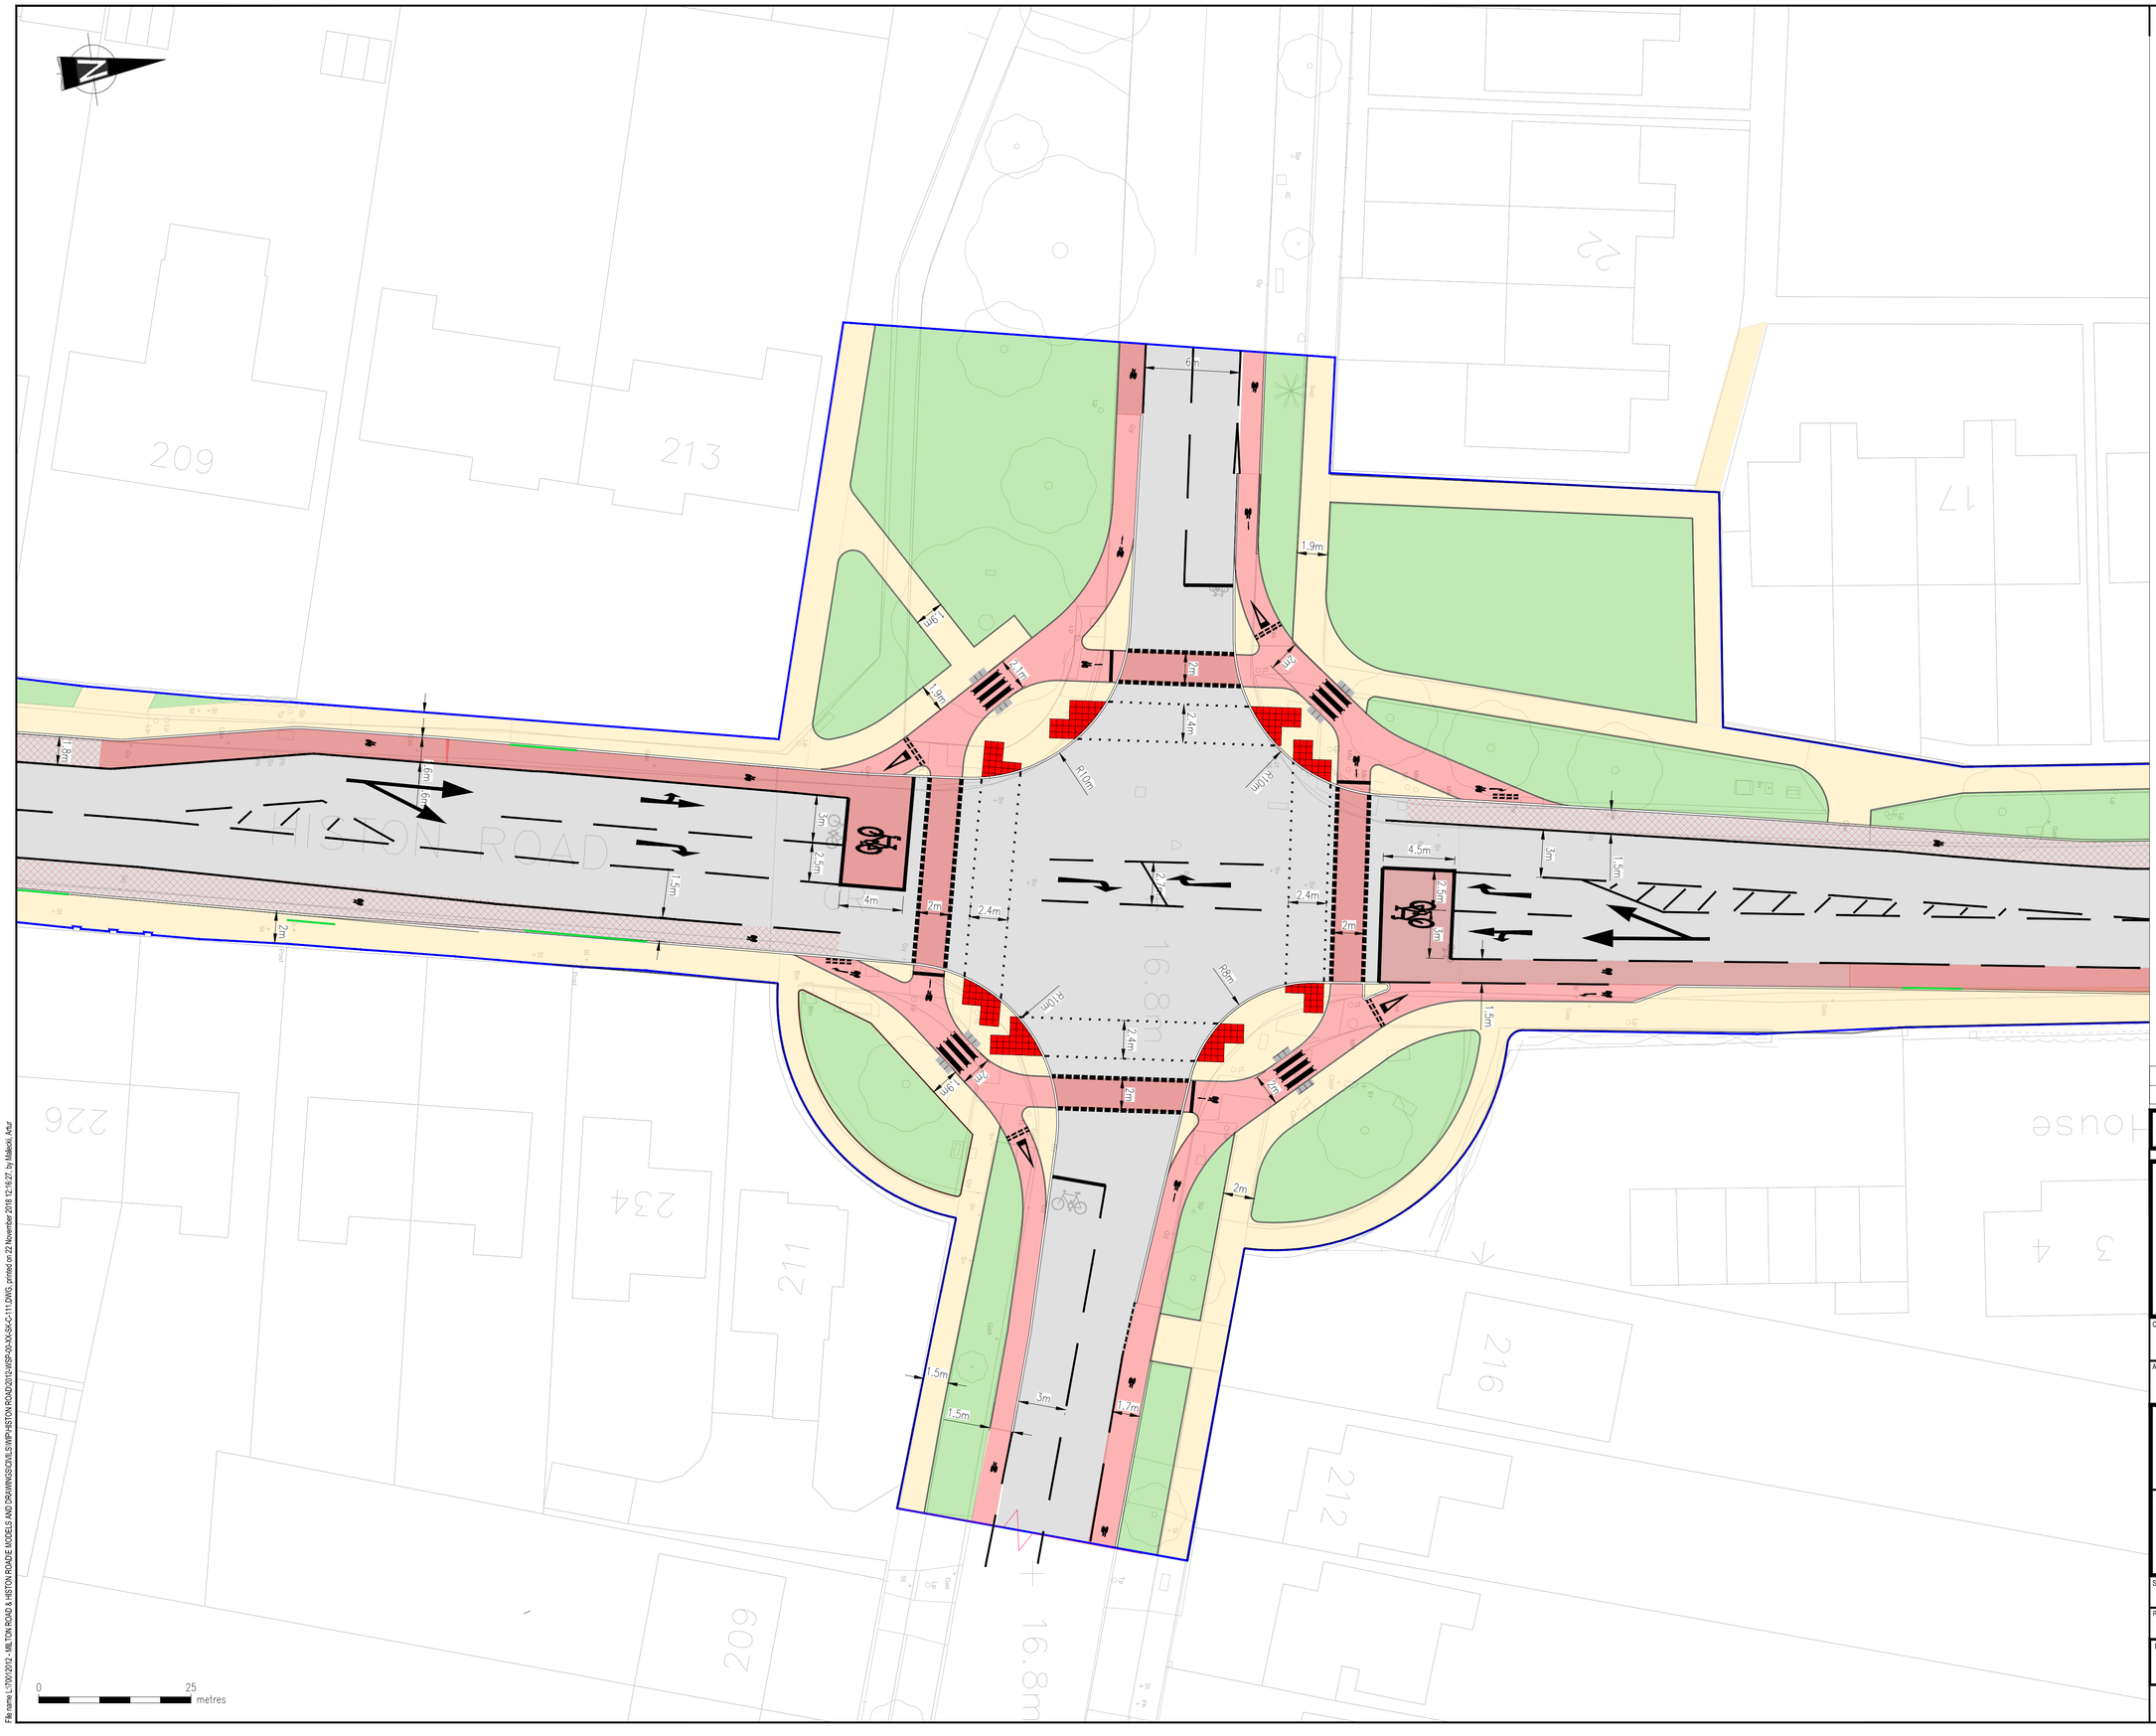

P01	21/11/2018	HM	FIRST ISSUE	AKM	NP
REV	DATE	BY	DESCRIPTION	CHK	APP

DRAWING STATUS:
S2 - FOR INFORMATION

wsp
62-64 Hills Road, Cambridge, CB2 1LA, UK
T+ 44 (0) 1223 558 050, F+ 44 (0) 1223 558 051
wsp.com

CLIENT:
GREATER CAMBRIDGE PARTNERSHIP

ARCHITECT:

SITE/PROJECT:
HISTON ROAD
PRELIMINARY CONCEPT DESIGN

TITLE:
HISTON ROAD/ GILBERT ROAD
PROPOSED SIGNAL JUNCTION OPTIONS

SCALE @ A1:	CHECKED:		APPROVED:
1:500	AKM		NP
PROJECT NO:	DESIGNED:	DRAWN:	DATE:
70012012	AKM	HM	November 18

DRAWING No: 2012-WSP-00-XX-SK-C-111 REV: P01

© WSP UK Ltd

File name: L:\70012012 - MILTON ROAD & HISTON ROAD\E MODELS AND DRAWINGS\CIVILS\WIP\HISTON ROAD\2012-WSP-00-XX-SK-C-111.DWG, printed on 22 November 2018 12:16:27, by Malikov, Artur