TM PLAN

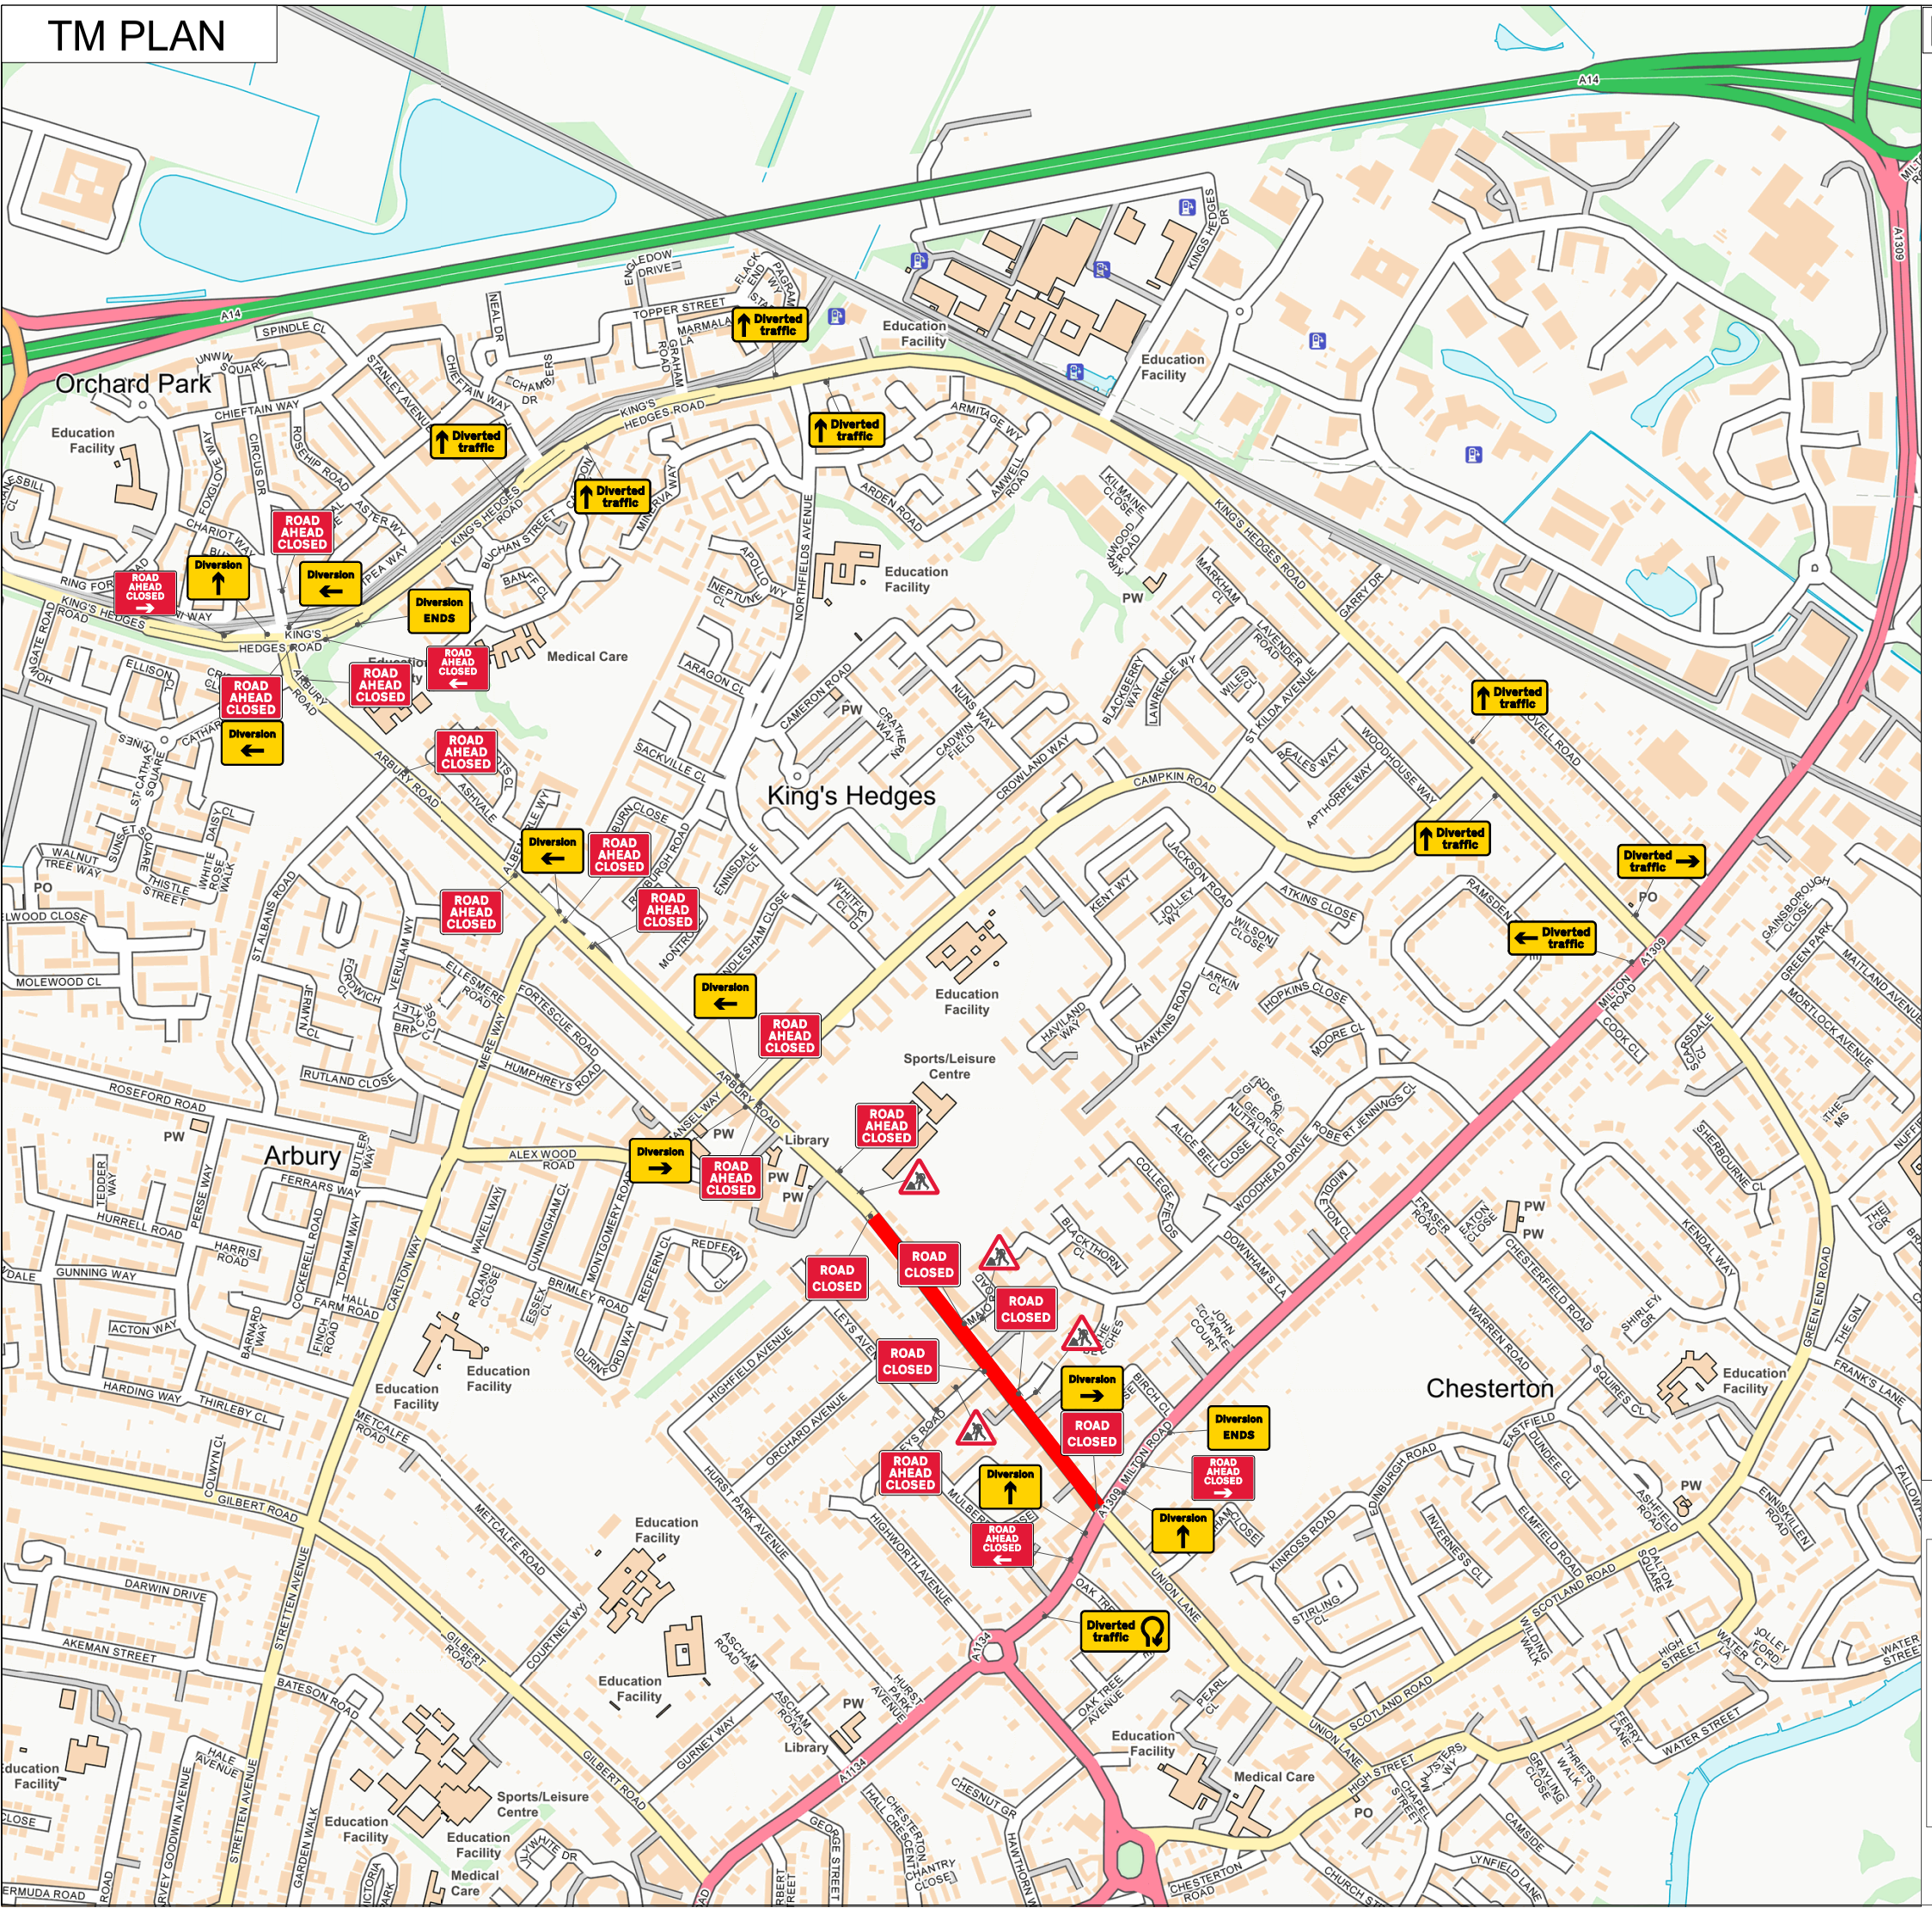

LOADING LIST

Qty: 2 Ref: 13.9 Schedule 13-9 : Temporary Information	ROAD AHEAD CLOSED
Qty: 2 Ref: 13.9 Schedule 13-9 : Temporary Information	ROAD AHEAD CLOSED
Qty: 2 Ref: 2702 End of temporary diversion route	Diversion ENDS
Qty: 3 Ref: 2702 Start of temporary diversion route	Diversion
Qty: 2 Ref: 2702 Start of temporary diversion route	Diversion
Qty: 4 Ref: 2702 Start of temporary diversion route	Diversion
Qty: 1 Ref: 2703 Direction of temporary diversion route u-turn at roundabout ahead	Diverted traffic
Qty: 6 Ref: 2703 Direction of temporary diversion route from junction ahead	Diverted traffic
Qty: 1 Ref: 2703 Direction of temporary diversion route from junction ahead	Diverted traffic
Qty: 1 Ref: 2703 Direction of temporary diversion route from junction ahead	Diverted traffic
Qty: 4 Ref: 7001 Road works ahead	
Qty: 5 Ref: 7010-FP-13-9 Nature of temporary hazard ahead - Road Closed	ROAD CLOSED
Qty: 11 Ref: 7010-FP-13-9 Nature of temporary hazard ahead - Road Ahead Closed	ROAD AHEAD CLOSED

Centurion Traffic Management
3B, Haigh Park Road
Stourton
Leeds
LS10 1RT
Tel: 0113 277 5360
E-mail: info@Centuriontraffic.com
www.Centuriontraffic.com

CENTURION TRAFFIC MANAGEMENT

Crown Copyright. All rights reserved.
Drawing to be read in conjunction with relevant method statement and risk assessment.
Unauthorised reproduction infringes Crown Copyright and may lead to prosecution or civil proceedings.

All dimensions to be verified on site

Centurion Website

For more information on our services, please use QR codes to access our website, latest brochure and the latest technology available.

Site Location

Arbury Road, Lynfield Court, Chesterton, Cambridge,

Drawing Reference Number

CTM/03-12/002

Scale A3 - NTS

Drawn by	LL	03/12/2025
Authorised by	LT	03/12/2025
Amended by	N/A	N/A

Minimum sideways safety zone (m)	0.5
Minimum longways safety zone (m)	0.5

30

KEY
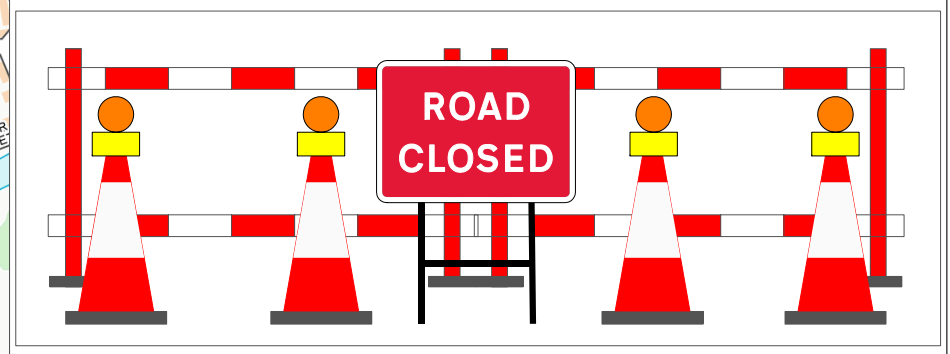
- Work area
- Safety Zone
- Pedestrian barrier
- Cones
- Traffic Signal