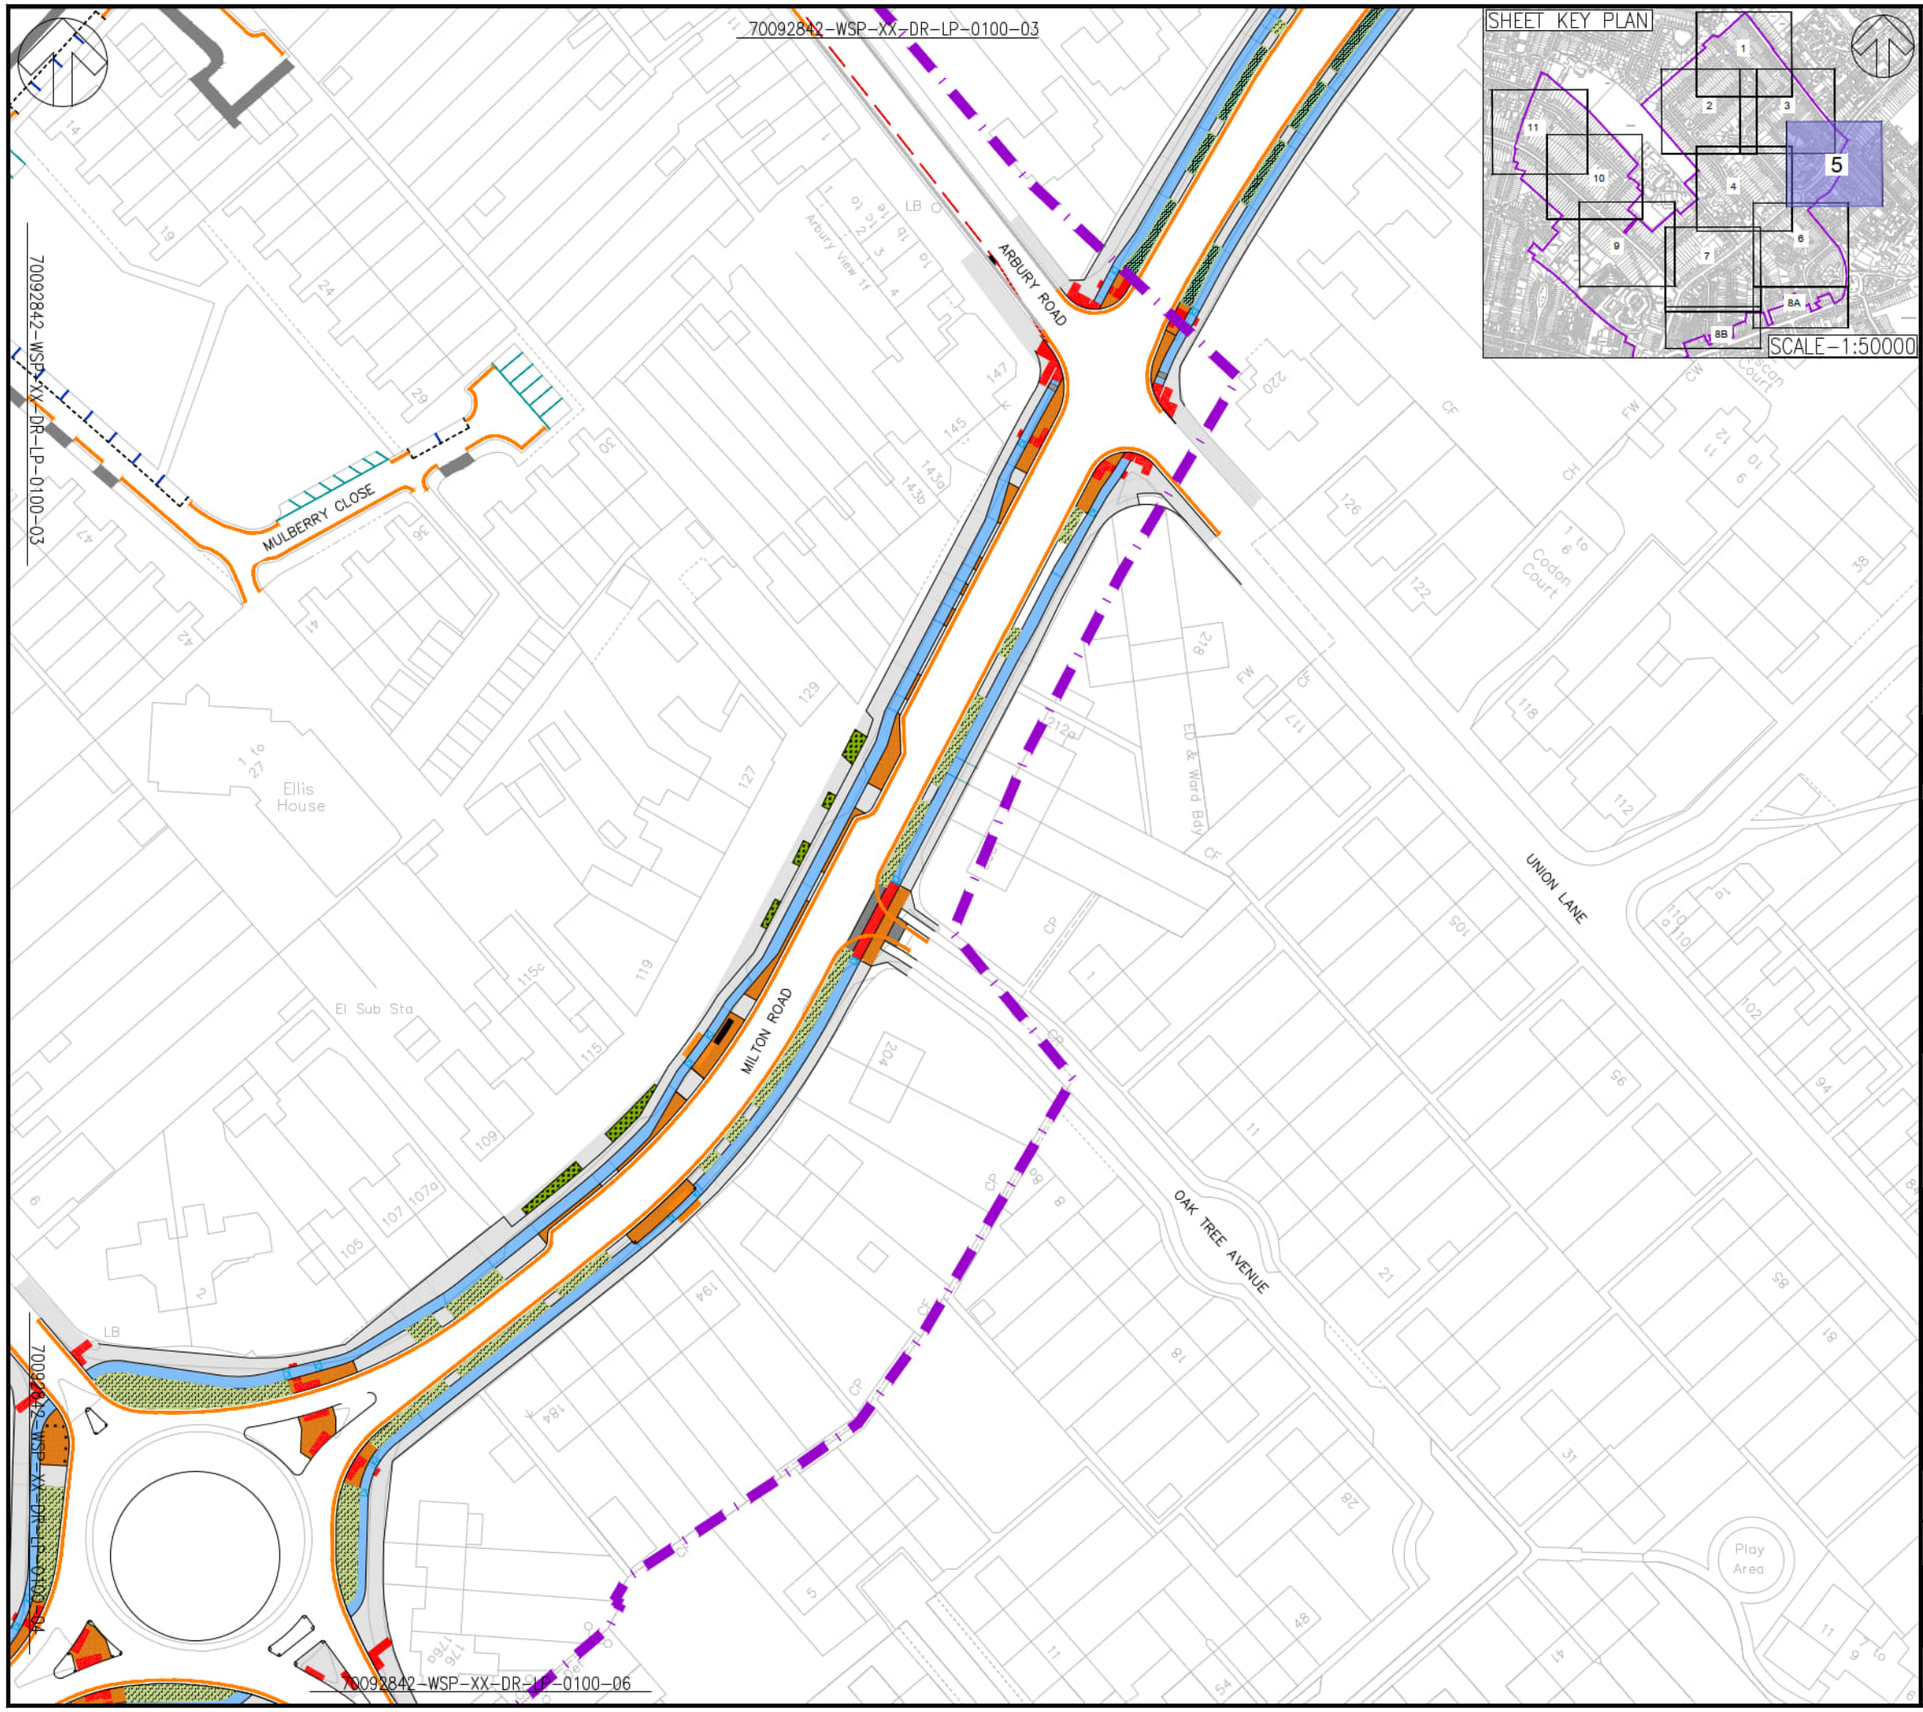

NOTE:
ALL DIMENSIONS ARE GIVEN IN METERS, UNLESS STATED OTHERWISE

KEYS:

- SCHEME BOUNDARY
- RETAINED ROAD MARKINGS
- RETAINED DOUBLE YELLOW LINE
- PROPOSED PARKING BAY MARKING
- PROPOSED DOUBLE YELLOW LINE
- PARKING BAY MARKING TO BE REMOVED
- ADVISORY CYCLE LANE
- EXISTING ACCESS
- PRIVATE PARKING BAYS
- EXISTING FLUSH KERB AT ACCESS

REV	DATE	BY	DESCRIPTION	CHK	APP
P01	12-09-2022	AK/NTR	FOR INFORMATION	DG	OM

DRAWING STATUS: S2 - FOR INFORMATION

wsp
62-64 Hills Road, Cambridge, CB2 1LA, UK
T+ 44 (0) 1223 558 050, F+ 44 (0) 1223 558 051
wsp.com

CLIENT: Cambridgeshire County Council

PROJECT: GCP RESIDENT PARKING SCHEME

TITLE: GENERAL ARRANGEMENT
SHEET 05 of 12

SCALE @ A3:	CHECKED:		APPROVED:
1:1000	DG		OM
PROJECT No: 70092842	DESIGNED: AK/NTR	DRAWN: AK	DATE: September 22

DRAWING No: 70092842-WSP-XX-DR-LP-0100-05 REV: P01

© WSP UK Ltd