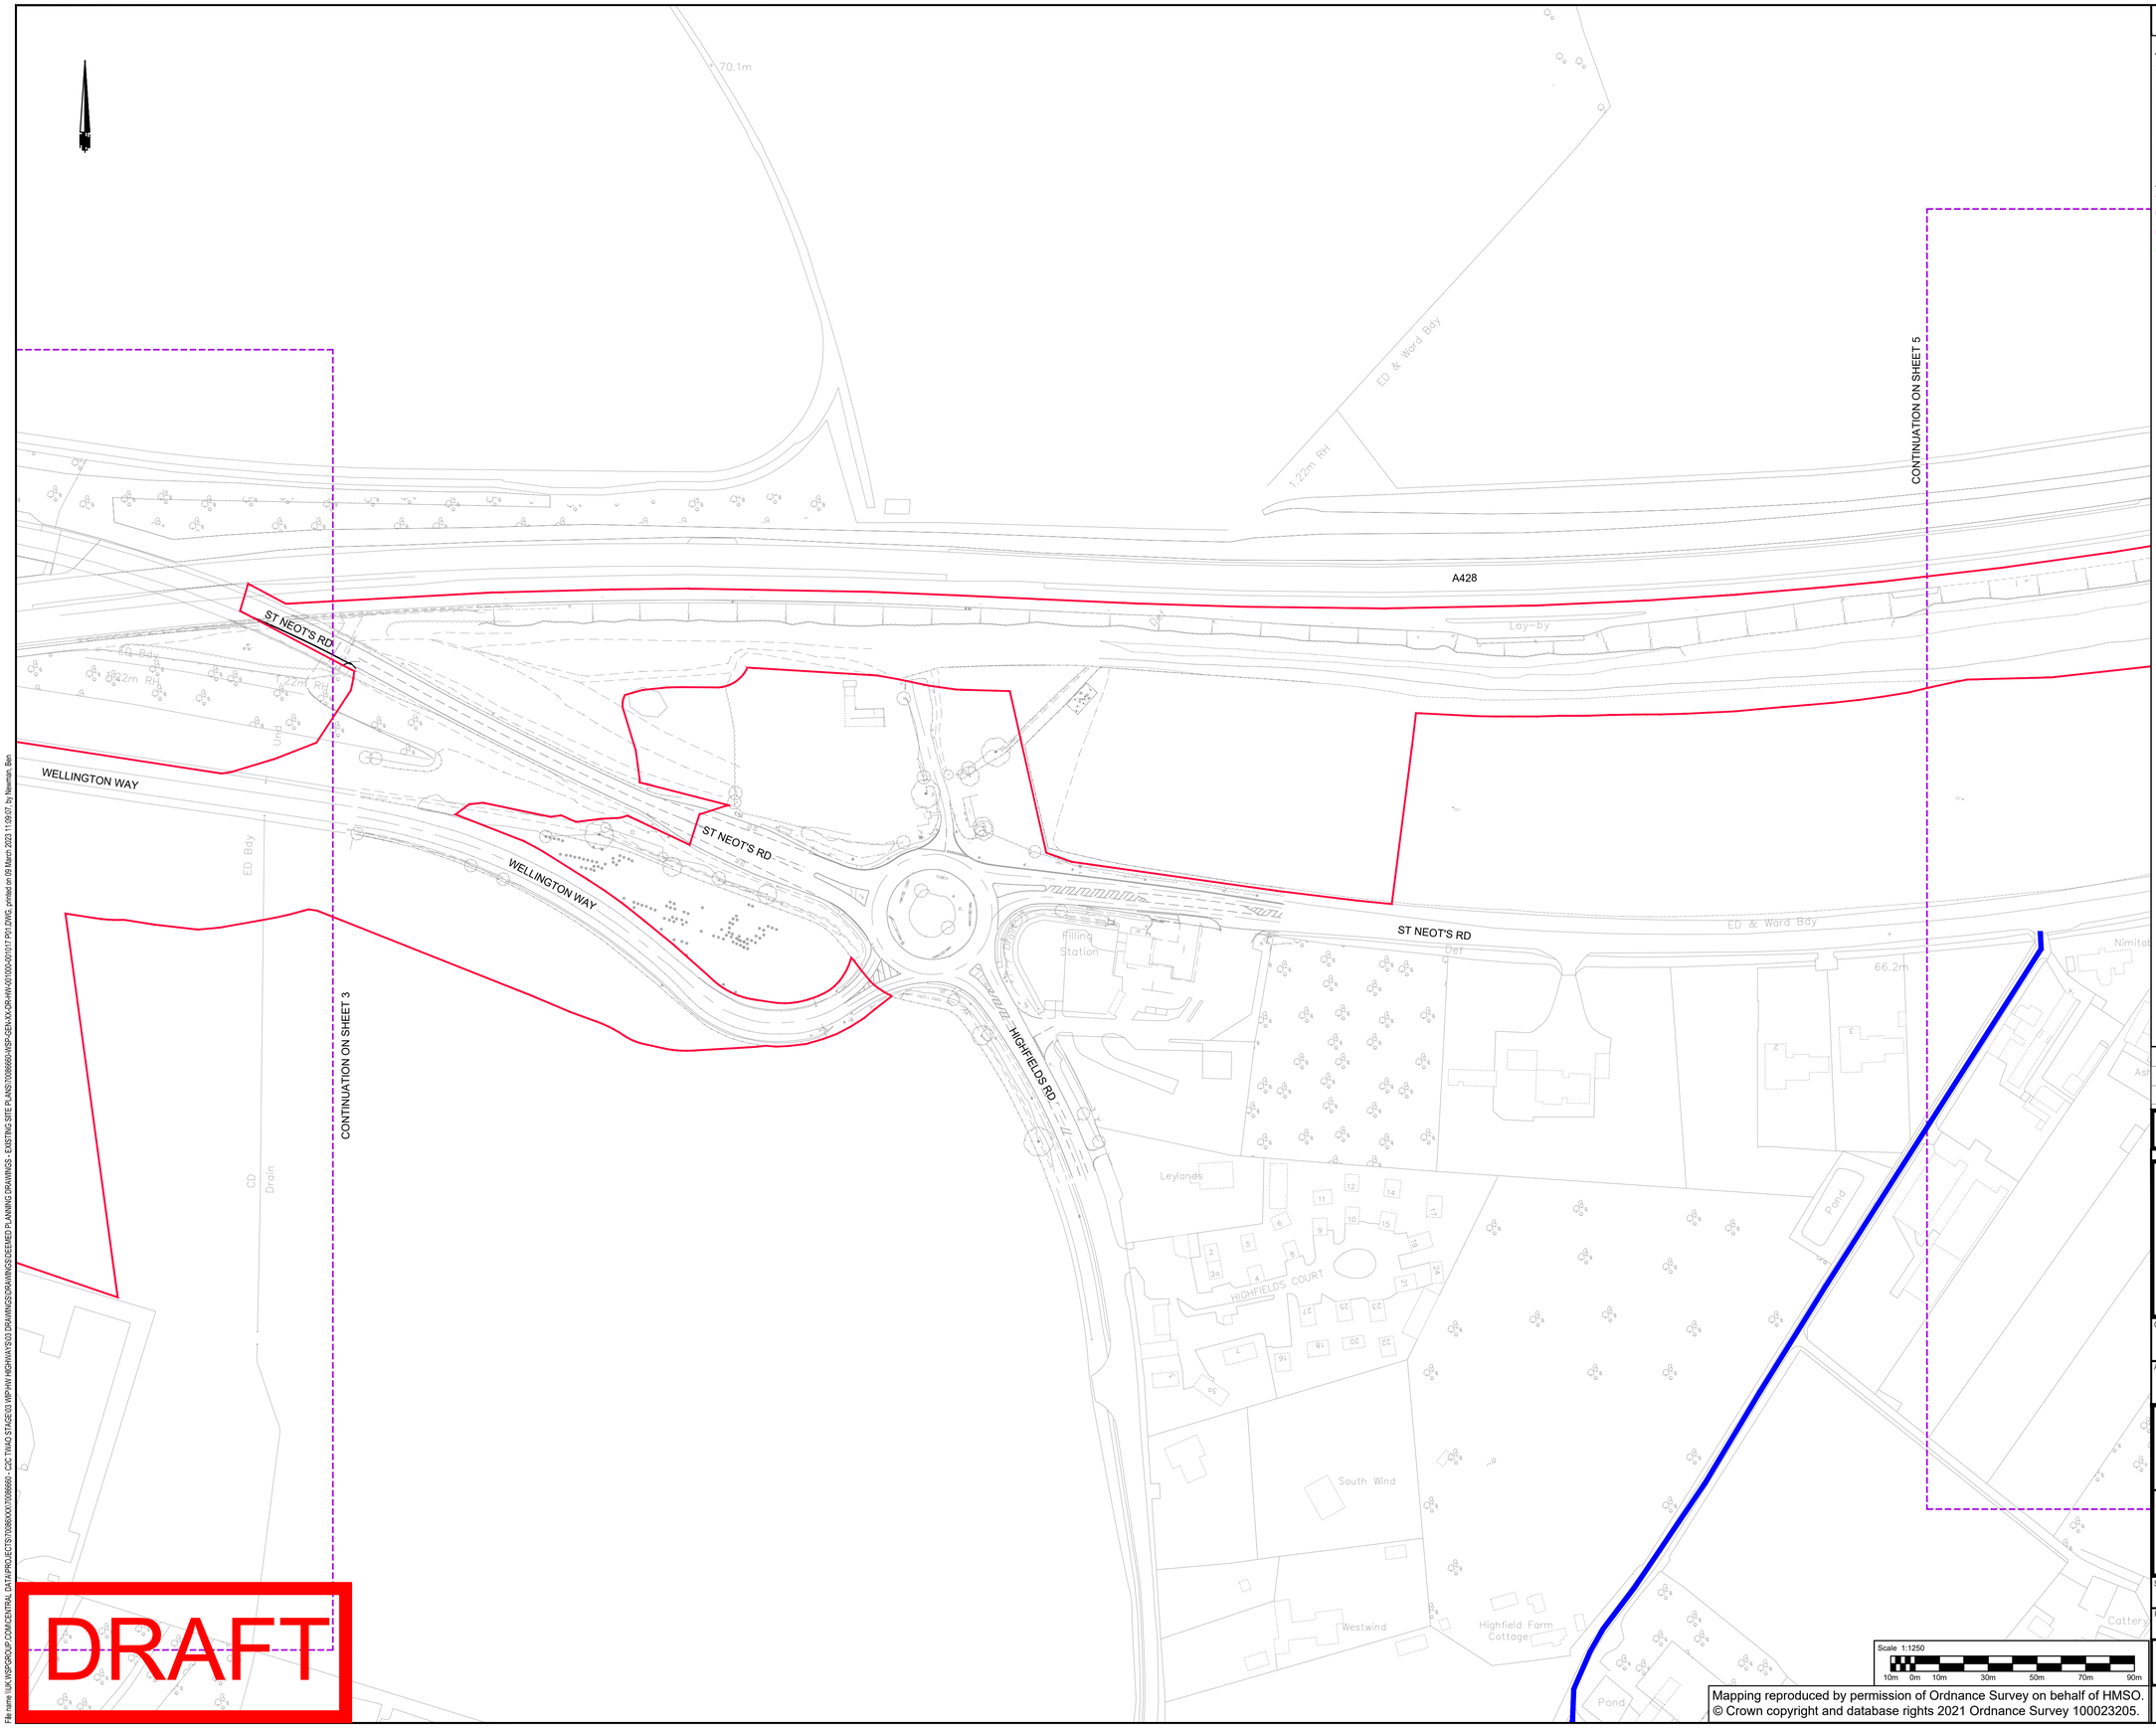

Scale 1:1250

10m 0m 10m 30m 50m 70m 90m

Mapping reproduced by permission of Ordnance Survey on behalf of HMSO.
© Crown copyright and database rights 2021 Ordnance Survey 100023205.

File name:\\UK.WSPGROUP.COM\CENTRAL DATA\PROJECTS\70086XXX\70086660 - C2C TWAO STAGE\03 WIP\HW\HGHWAYS\03 DRAWINGS\DRAWINGS\DEEMED PLANNING DRAWINGS - EXISTING SITE PLANS\70086660-WSP-GEN-XX-DR-HW-001005 P01.DWG ,printed on 08 March 2023 11:08:07 ,by Newman, Ben

DO NOT SCALE

Notes:

1. This drawing must be printed in colour.
2. The drawing shall only be used for the intended purpose it has been issued for which is for outline/illustrative design for a TWAO application.
3. Existing information is based on the OS Mastermap Topography Layer or Topographical surveys where available.
4. All linear dimensions shown on plan are in metres unless otherwise indicated, and measurements must not be scaled from the drawing.

Key:

- Site Extents Boundary
- Existing Public Right of Way - Footpath
- Existing Public Right of Way - Bridleway
- Existing Permissive Footpath

REV	DATE	BY	DESCRIPTION	CHK	APP
P01	08/03/2023	DH	FIRST ISSUE	PN	PN

DRAWING STATUS: S2 - FOR INFORMATION

wsp
62-64 Hills Road, Cambridge, CB2 1LA, UK
T+ 44 (0) 1223 558 050, F+ 44 (0) 1223 558 051
wsp.com

CLIENT: GREATER CAMBRIDGE PARTNERSHIP

ARCHITECT:

SITE/PROJECT: C2C TWAO STAGE

TITLE: DEEMED PLANNING DRAWINGS
EXISTING SITE PLANS
(SHEET 4 OF 17)

SCALE @ A1:	CHECKED:	APPROVED:
1:1250	BN	BN

PROJECT NO:	DESIGNED:	DRAWN:	DATE:
70086660	JS	DH	March 23

DRAWING No:	REV:
70086660-WSP-GEN-XX-DR-HW-001005	P01

© WSP UK Ltd