CAMBOURNE TO CAMBRIDGE ORDER

Notes:

1. This drawing must be printed in colour.
2. The drawing shall only be used for the intended purpose it has been issued for which is for outline/illustrative design for a TWAO application and to describe the development that is the subject of the request for deemed planning permission.

Key:

C2C Scheme Boundary

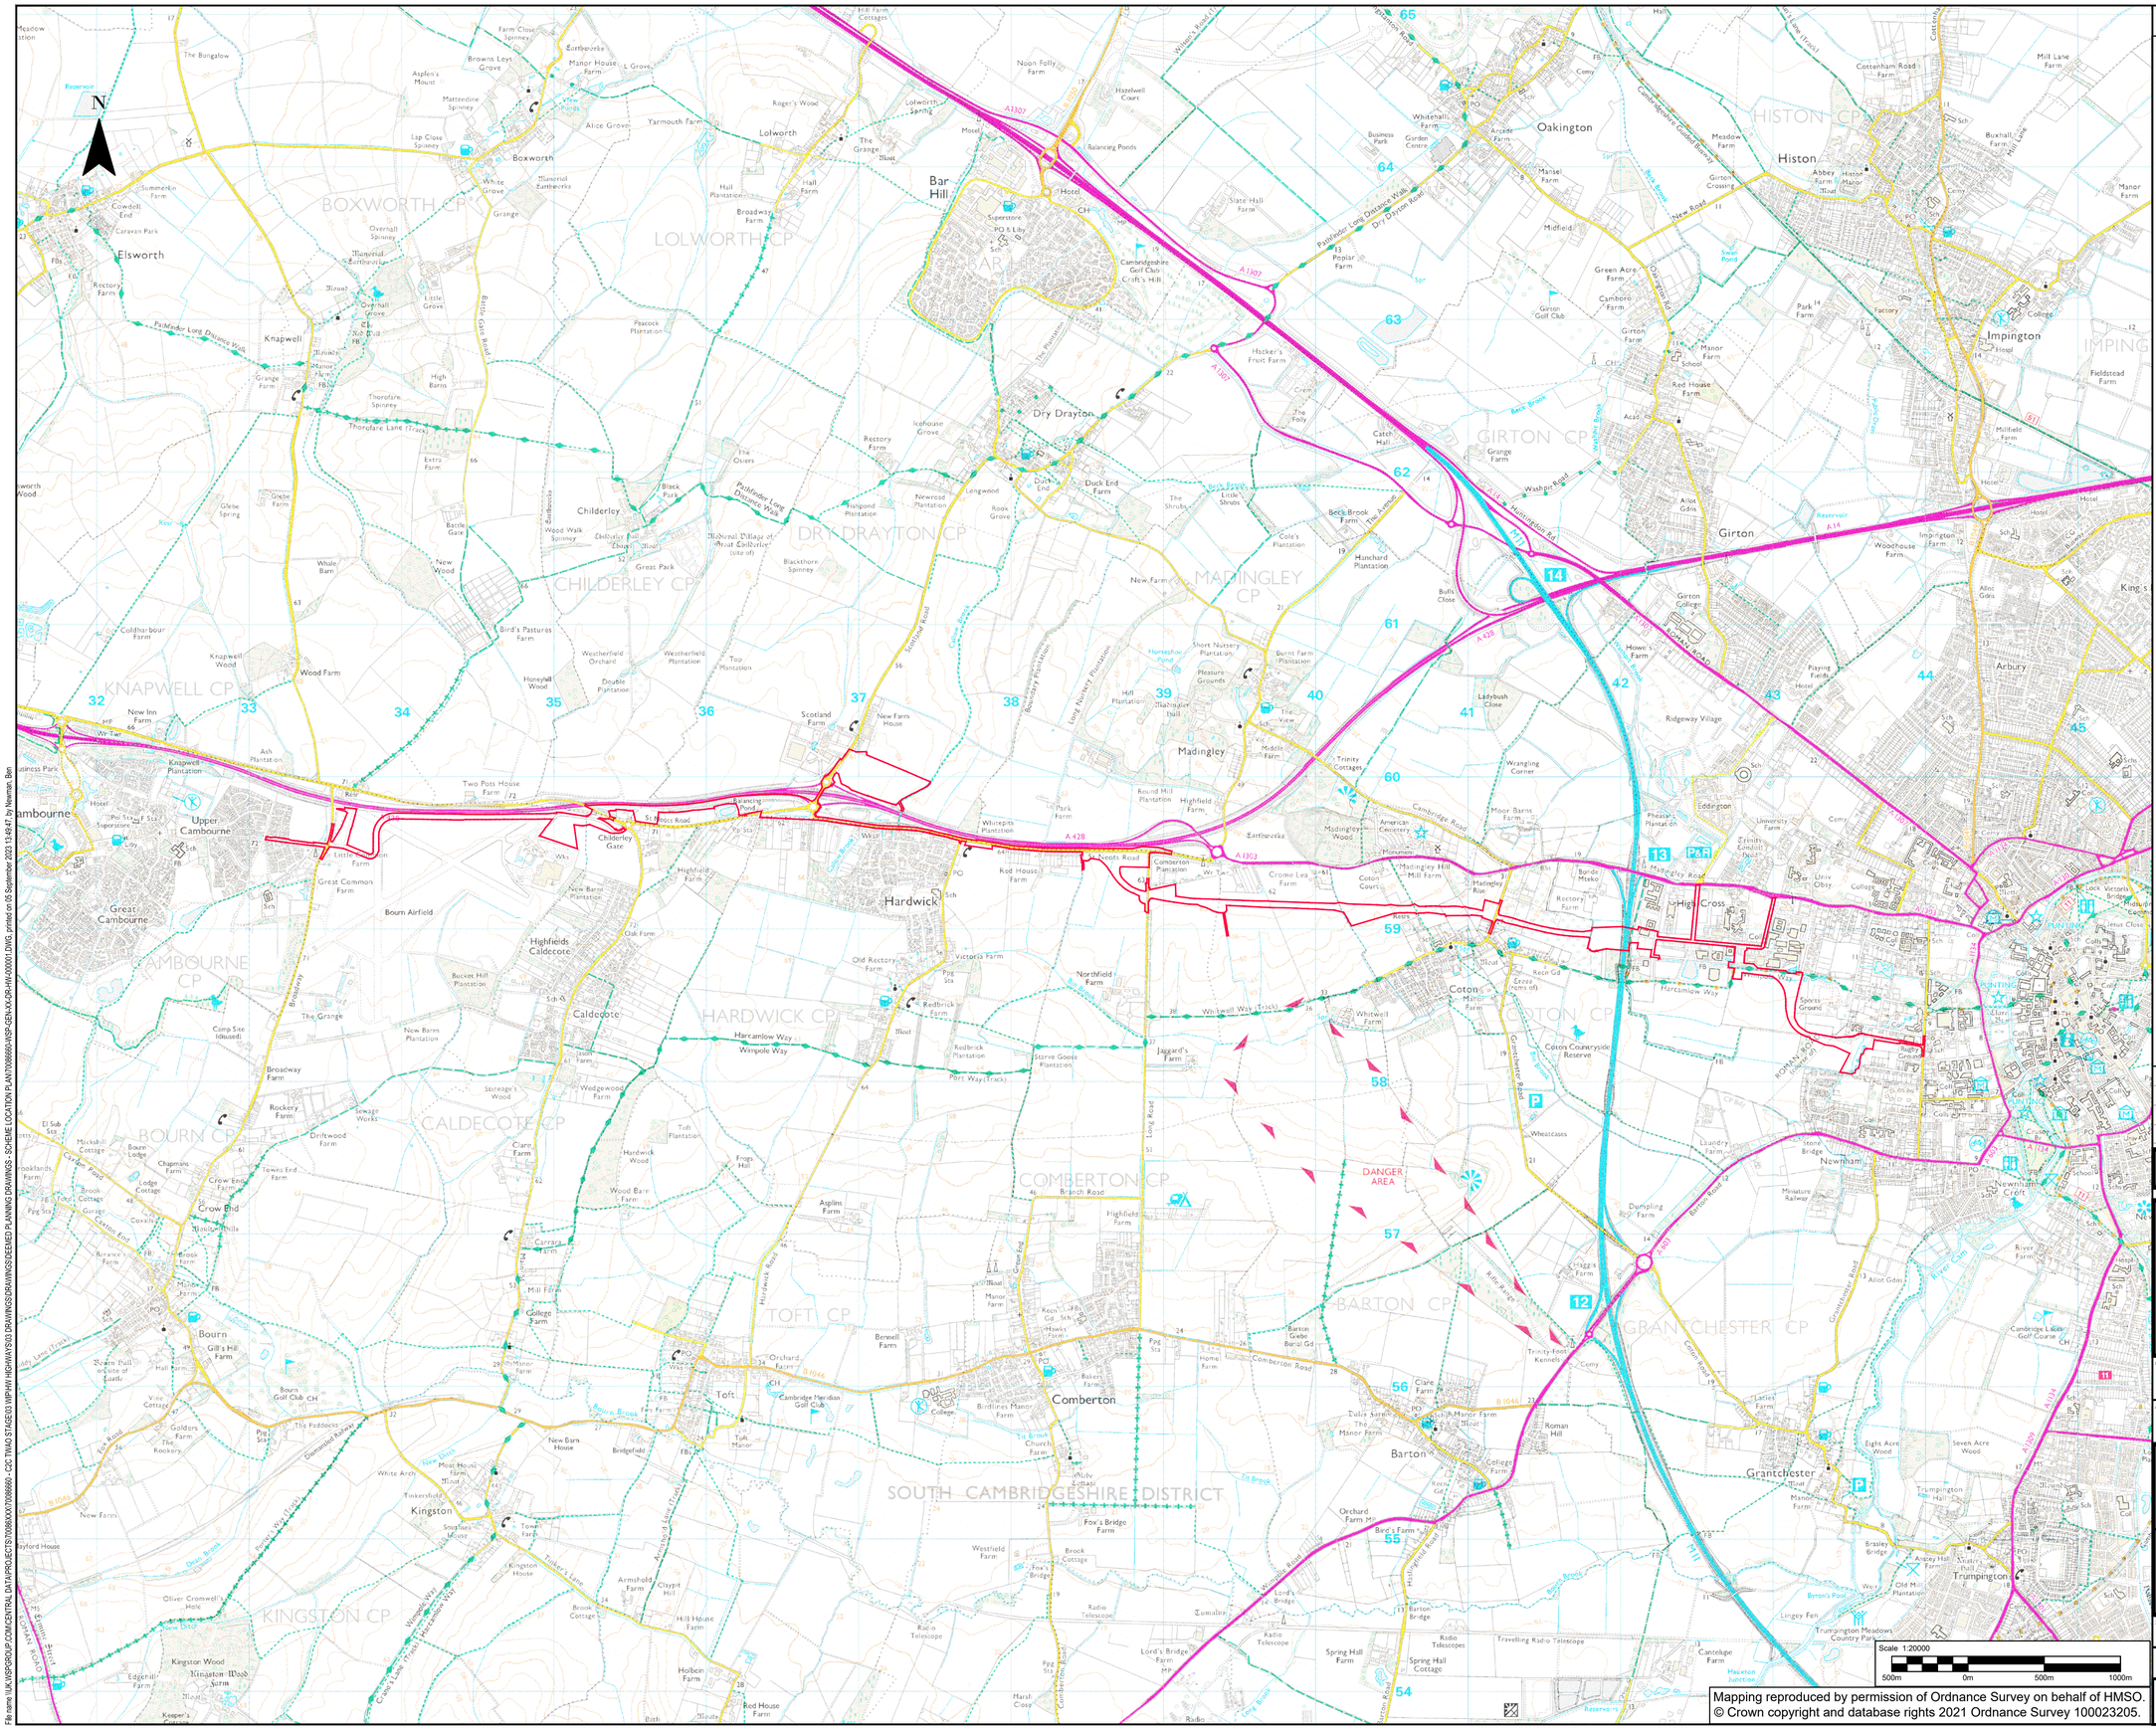

Mapping reproduced by permission of Ordnance Survey on behalf of HMSO.
© Crown copyright and database rights 2021 Ordnance Survey 100023205.

REV	DATE	BY	DESCRIPTION	CHK	APP
P03	28/08/2023	VR	FOR PLANNING	BN	BN
P02	26/05/2023	JS	FOR PLANNING	BN	BN
P01	08/03/2023	DH	FIRST ISSUE	BN	BN

DRAWING STATUS: S2 - FOR INFORMATION

wsp
62-64 Hills Road, Cambridge, CB2 1LA, UK
T+ 44 (0) 1223 558 050, F+ 44 (0) 1223 558 051
wsp.com

CLIENT: GREATER CAMBRIDGE PARTNERSHIP

APPLICANT: CAMBRIDGESHIRE COUNTY COUNCIL

SITE/PROJECT: C2C SCHEME

TITLE: SCHEME LOCATION PLAN

SCALE @ A1:	CHECKED:		APPROVED:
1:20 000	BN		BN
PROJECT NO: 70086660	DESIGNED: JS	DRAWN: JS	DATE: August 23

DRAWING No: 70086660-WSP-GEN-XX-DR-HW-000001 REV: P03

File name: \\UK.WSPGROUP.COM\CENTRAL DATA\PROJECTS\70086000\70086660 - C2C TWAO STAGE\03 WIP\HW HIGHWAYS\03 DRAWINGS\DRAWINGS\DEEMED PLANNING DRAWINGS - SCHEME LOCATION PLAN\70086660-WSP-GEN-XX-DR-HW-000001.DWG, printed on 05 September 2023 13:49:47, by: Newman, Ben